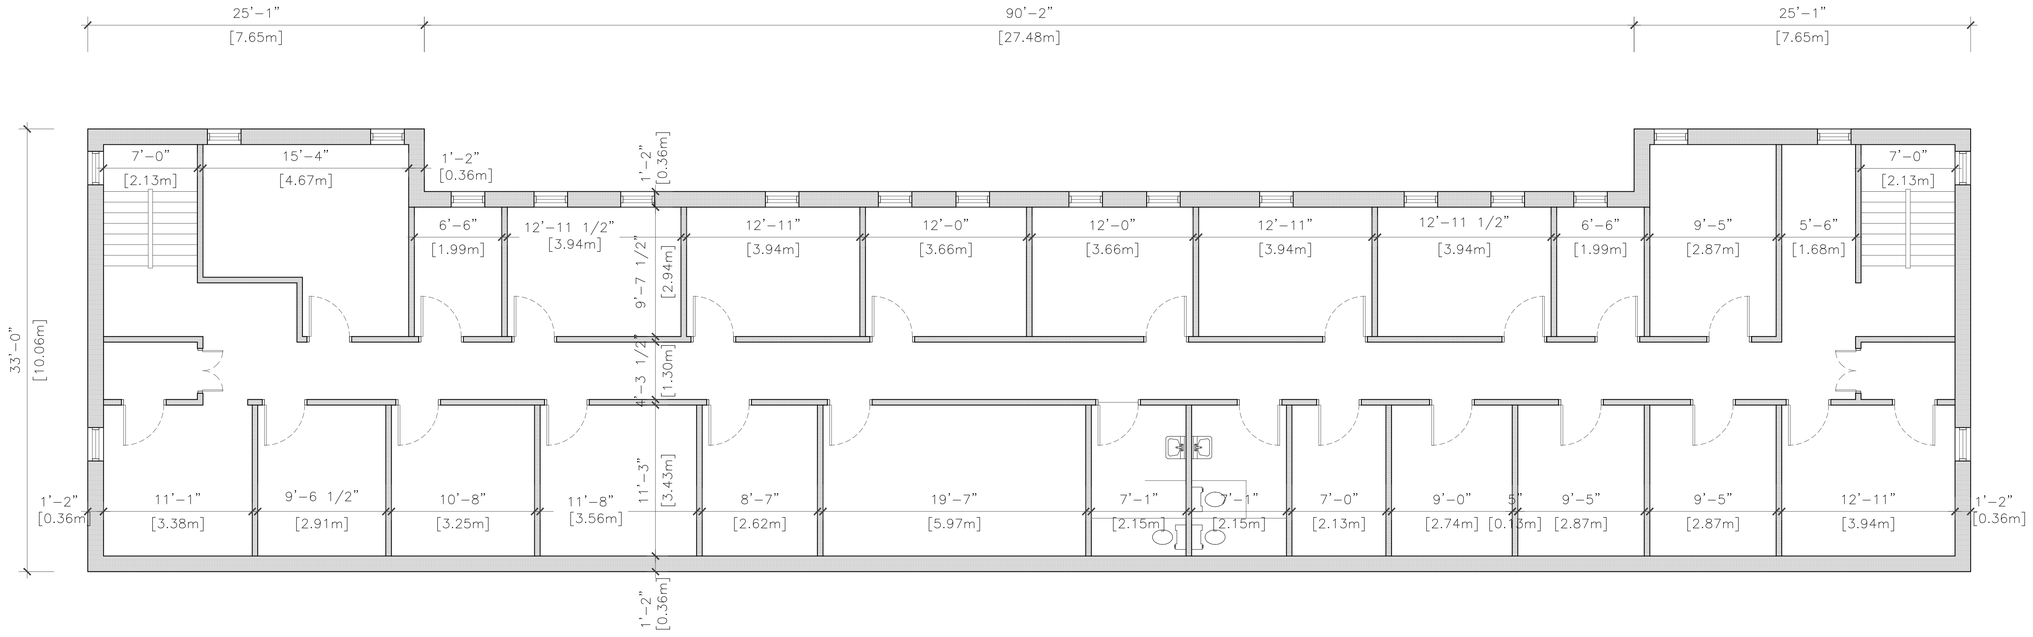

1 / EX–02 SECOND FLOOR PLAN
SCALE: 3/16"=1'–0"

All material herein remains property of the architect noted below.

Giancarlo Garofalo Architect Inc.
www.ggarchitect.ca

672 Dupont Street Suite 309
Toronto, Ontario M6G 1Z6
t: 416.531.1265
f: 416.531.4733
e: ggarchitect@bellnet.ca

THE GENERAL CONTRACTOR SHALL REPORT AND VERIFY ALL DIMENSIONS AND REPORT ERRORS AND OMISSIONS TO THE ARCHITECT. DRAWINGS MUST NOT BE SCALED.

THIS DRAWING SHALL NOT BE USED FOR CONSTRUCTION PURPOSES UNLESS COUNTERSIGNED BY:

Consultant
Address
Address
Phone
Fax
e-mail

ONTARIO ASSOCIATION OF ARCHITECTS
GIANCARLO GAROFALO
LICENCE 3604

No.	Description	Date

KLEINBURG FILM STUDIO
VAUGHAN

EXISTING SECOND FLOOR PLAN

Project number	
Date	OCT 2019
Drawn by	P.S.
Checked by	G.G.

EX-02

Scale AS INDICATED