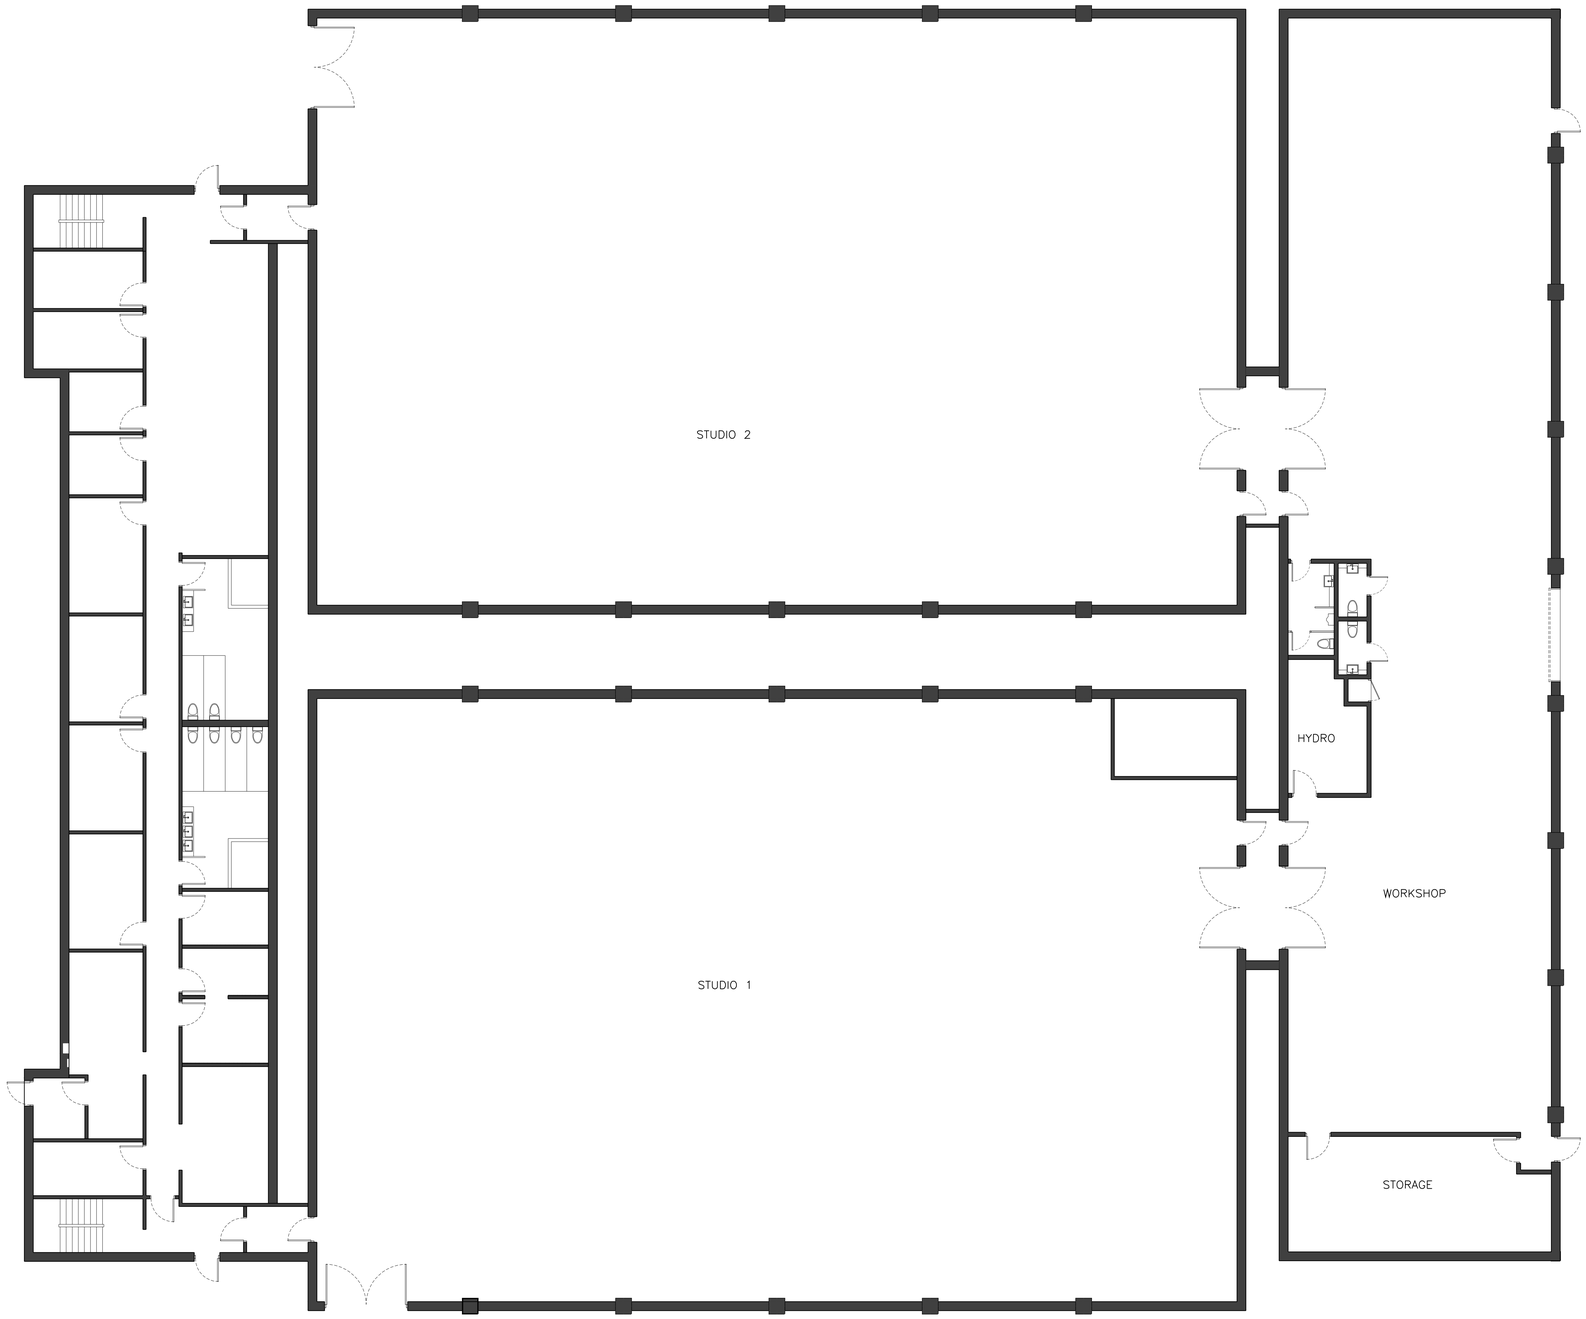

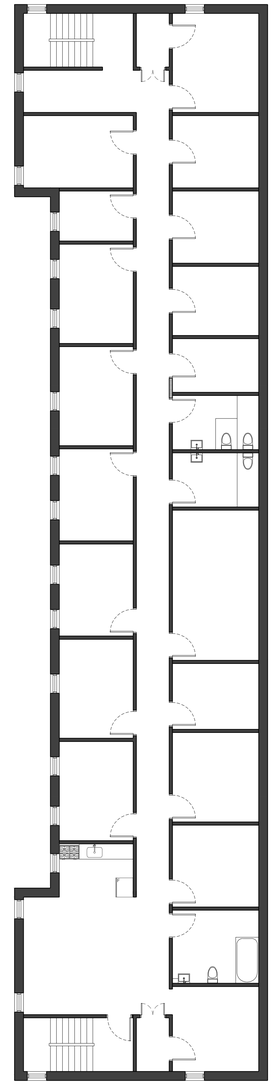

1 / A1 EXISTING GROUND FLOOR PLAN
SCALE: 1/8"=1'-0"

2 / EX-01 EXISTING SECOND FLOOR PLAN
SCALE: 1/8"=1'-0"

All material herein remains property of the architect noted below.

Giancarlo Garofalo Architect Inc.
www.ggarchitect.ca

943 St. Clair Ave. West
Toronto, Ontario M6C 1C7
t: 416.531.1265
f: 416.531.4733
e: info@ggarchitect.ca

THE GENERAL CONTRACTOR SHALL REPORT AND VERIFY ALL DIMENSIONS AND REPORT ERRORS AND OMISSIONS TO THE ARCHITECT. DRAWINGS MUST NOT BE SCALED.

THIS DRAWING SHALL NOT BE USED FOR CONSTRUCTION PURPOSES UNLESS COUNTERSIGNED BY:

Consultant
Address
Address
Phone
Fax
e-mail

Consultant
Address
Address
Phone
Fax
e-mail

Consultant
Address
Address
Phone
Fax
e-mail

Consultant
Address
Address
Phone
Fax
e-mail

ONTARIO ASSOCIATION OF ARCHITECTS
GIANCARLO GAROFALO
LICENCE 3604

No.	Description	Date
1	ISSUED FOR COORDINATION	05/26/21

KLEINBURG FILM STUDIO
VAUGHAN

EXISTING FLOOR PLANS

Project number	
Date	NOV 2019
Drawn by	H.P.
Checked by	G.G.

EX-01

Scale as noted